


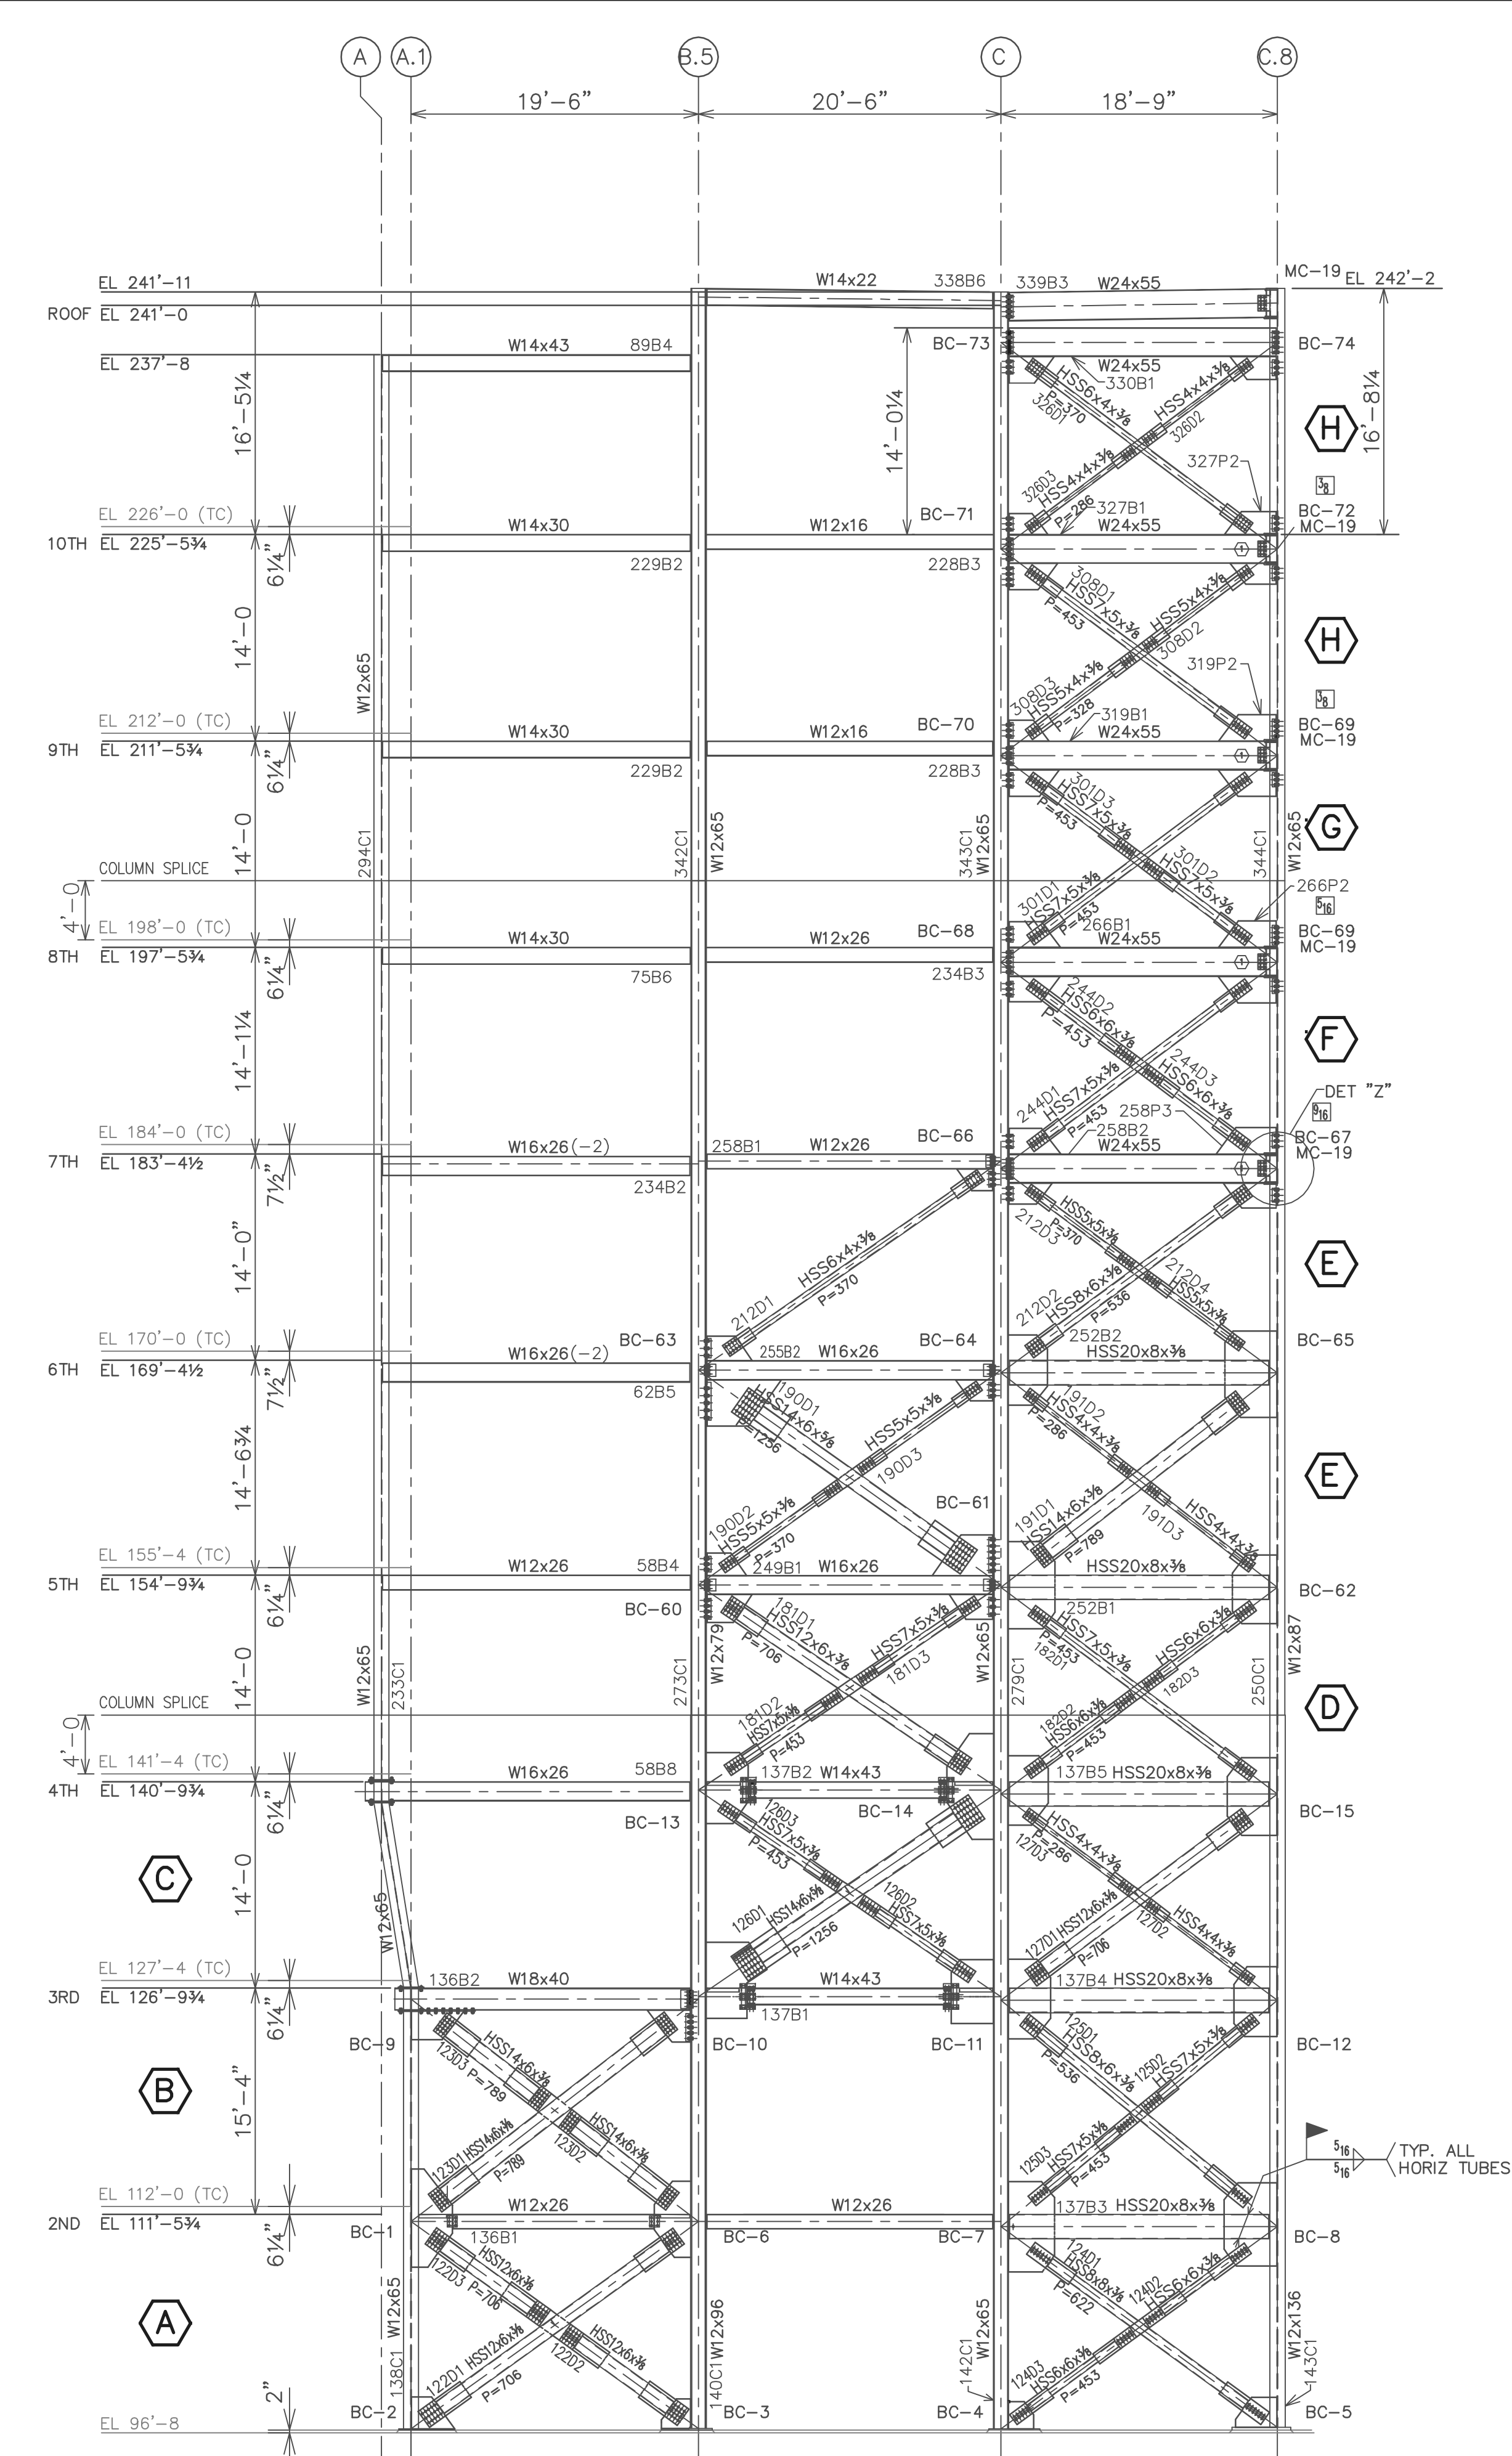

ELEVATION 6.2
(LOOKING NORTH)

ERECTOR NOTE:
ALL BRACES ARE INSTALLED
WITH THEIR SPLICE PLATES
N/S AS VIEWED FROM THESE
ELEVATIONS. HORIZ. HSS STRUTS
MUST BE KNIFED OVER GUSSETS
BEFORE ATTACHING DIAGONAL.

